GOOGLE MAP FOR THE WORK OF PROVIDING AND LAYING OF 300 MM DIA NP3 CLASS PIPELINE & 230 MM DIA SW SEWER LINE IN PLACE OF DAMAGE 175/225 MM DIA SW PIPELINE AT LAKSHMAN RAO ROAD FROM BVK IYENGAR ROAD TO MARAMMA TEMPLE , HURIOPETE CHICKPETE COMING UNDER CHIKKALALBAGH S/STN OF AEESW-1 SUB-DVN

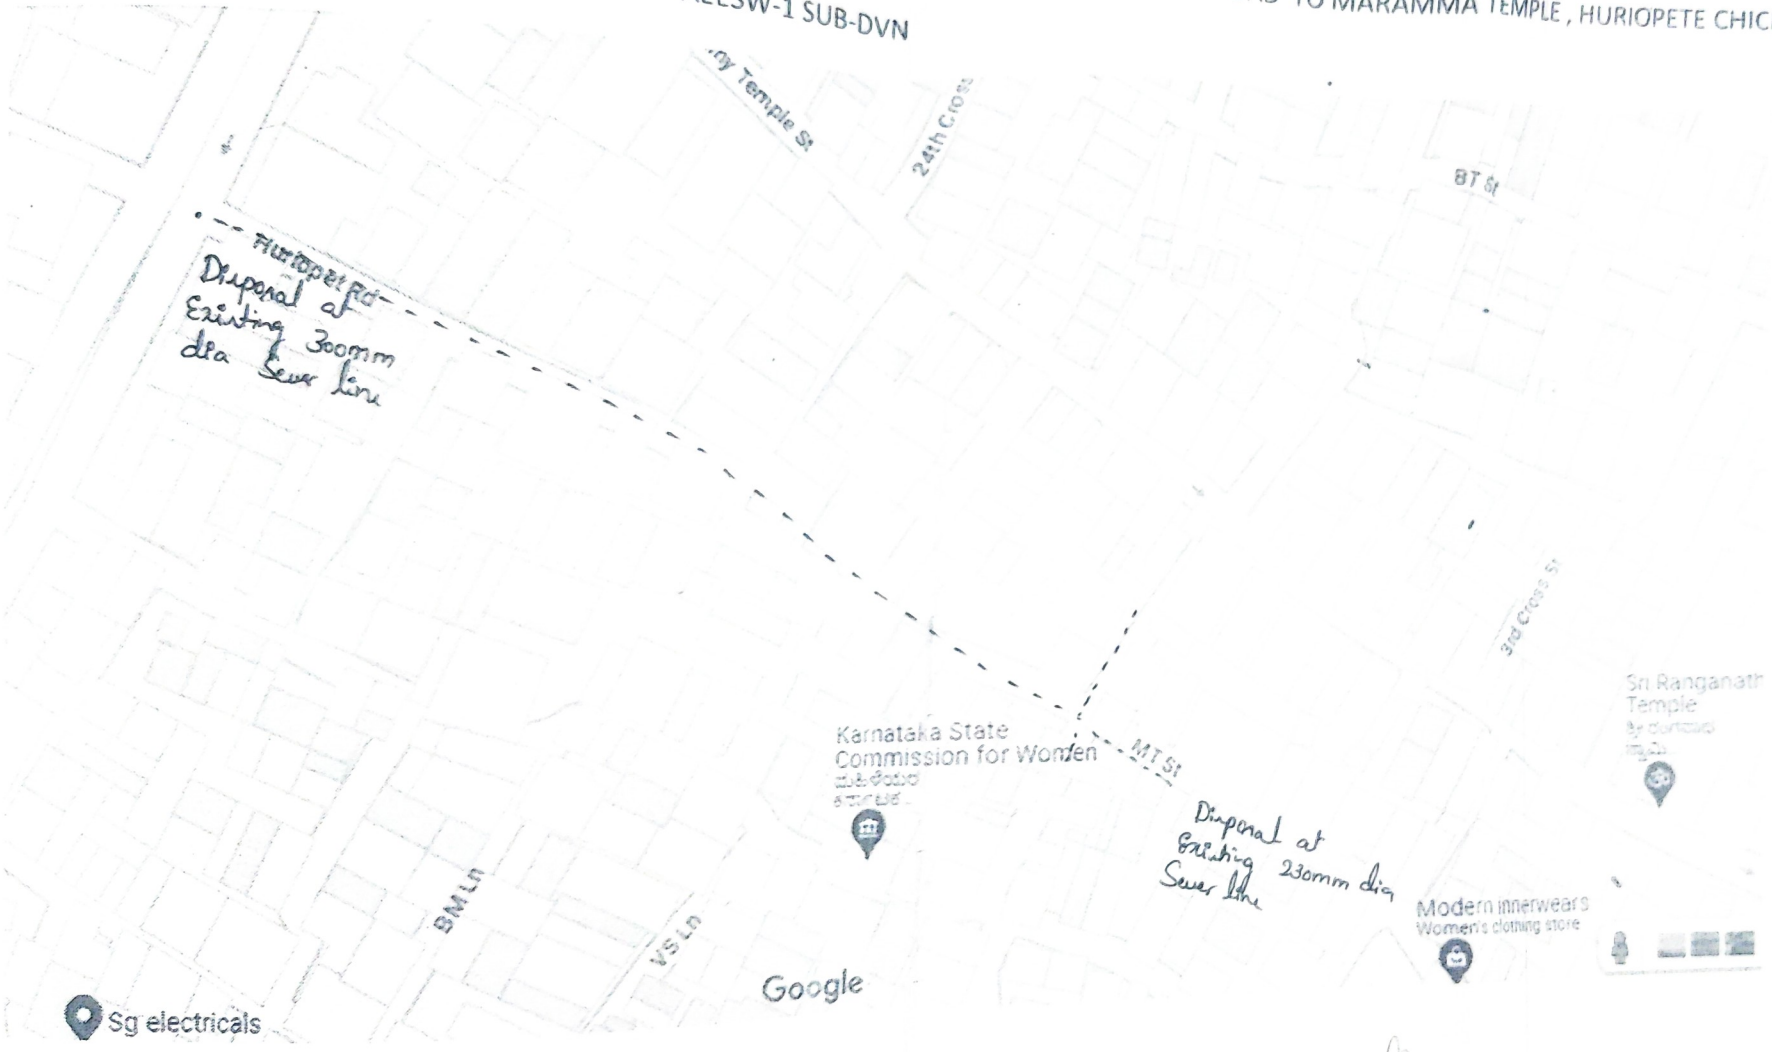

Scanned with ACE Scanner

Estimate for the work of providing and laying of 300mm dia NP3 class RCC & 230mm dia SW sewer line in place of damaged 175/230mm dia SW sewer at Lakshmana Rao Road, from BVK iyanger road to Maramma Temple, Huriopete, Chickpete coming under CLB S/stn of AEE SW-1, Division area.

SWB

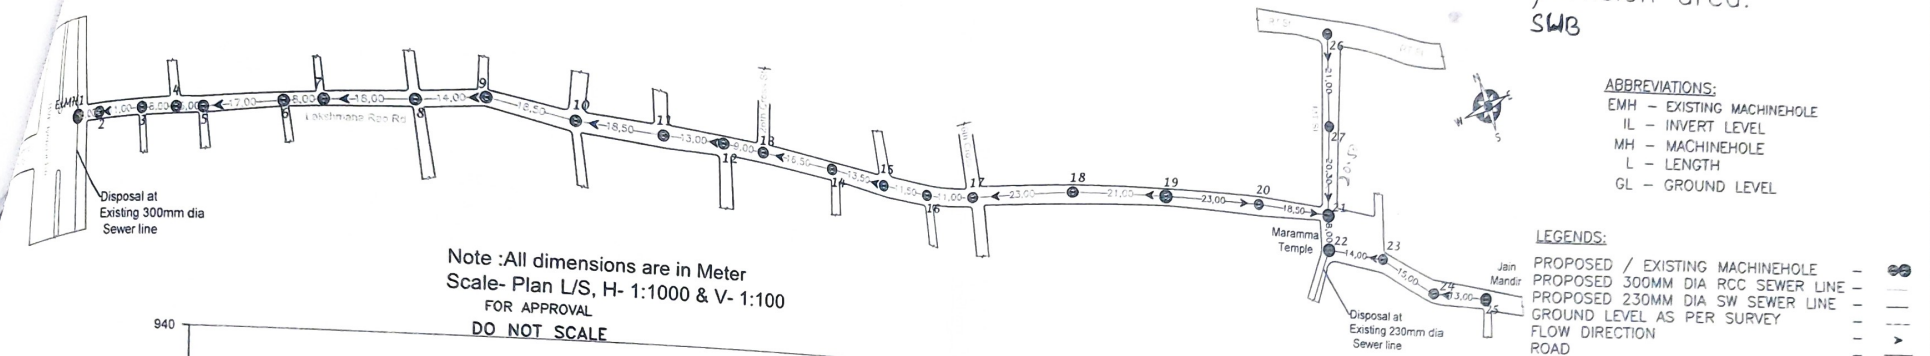

Note :All dimensions are in Meter
Scale- Plan L/S, H- 1:1000 & V- 1:100
FOR APPROVAL
DO NOT SCALE

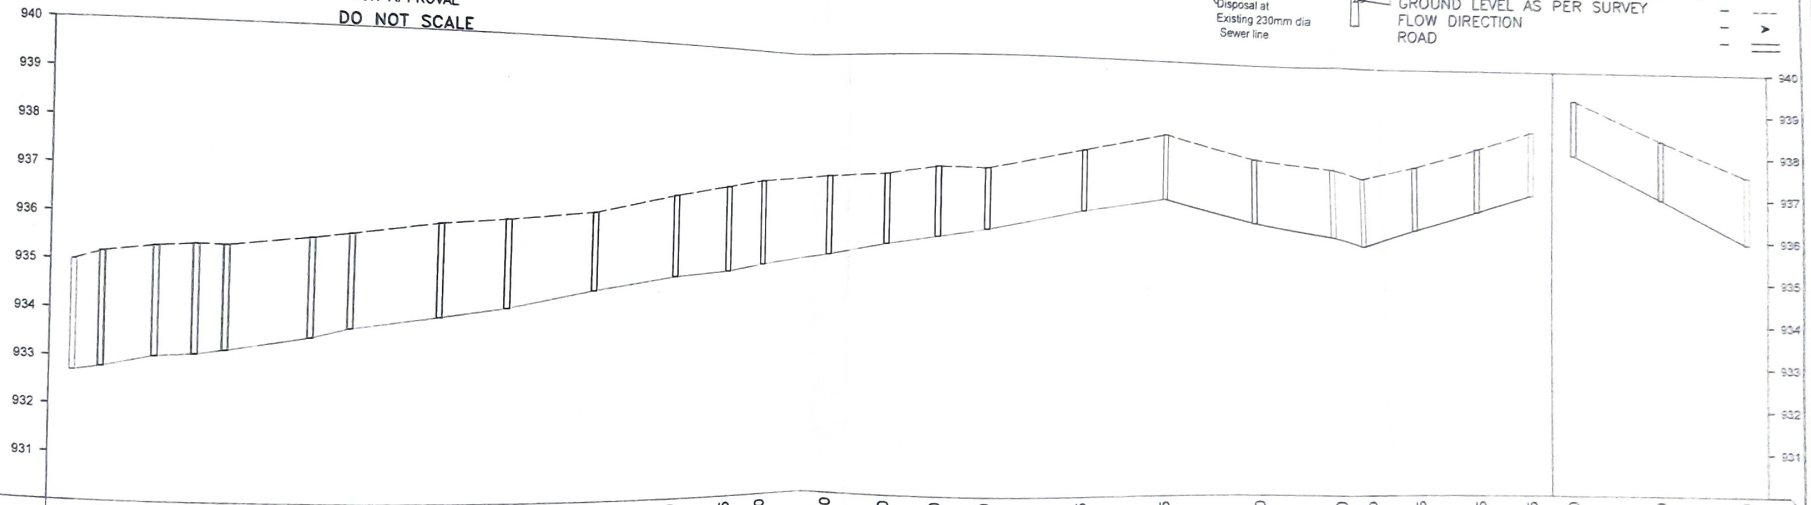

DATUM-915.000

STATION	ExMH-1	2	3	4	5	6	7	8	9	10	11	12	13	14	15	16	17	18	ExMH-19	20	ExMH-21	ExMH-22	23	24	ExMH-25	26	27	ExMH-21
CUMULATIVE CHAINAGE	0.00	6.00	17.00	25.00	31.00	48.00	56.00	74.00	88.00	106.50	125.00	138.00	147.00	163.50	177.00	188.50	199.50	222.50	243.50	266.50	285.00	293.00	307.00	322.00	335.00	335.00	356.00	376.50
CHAINAGE	0.00	6.00	11.00	8.00	6.00	17.00	8.00	18.00	14.00	18.50	18.50	13.00	9.00	16.50	13.50	11.50	11.00	23.00	21.00	23.00	18.50	8.00	14.00	15.00	13.00	0.00	21.00	20.50
DEPTH OF CUT	2.30	2.40	2.30	2.30	2.20	2.10	2.00	2.00	1.90	1.70	1.80	1.90	1.90	1.80	1.60	1.60	1.40	1.40	1.50	1.50	1.60	1.60	1.50	1.50	1.50	1.30	1.40	1.60
INVERT LEVEL	932.70	932.790	933.030	933.085	933.175	933.470	933.675	933.930	934.140	934.530	934.850	934.985	935.150	935.410	935.670	935.850	936.030	936.495	936.805	936.280	935.950	935.750	936.175	936.635	937.055	938.020	936.990	935.950
GROUND LEVEL	935.00	935.190	935.330	935.385	935.375	935.570	935.675	935.930	936.040	936.230	936.650	936.885	937.050	937.210	937.270	937.450	937.430	937.895	938.305	937.780	937.550	937.350	937.675	938.135	938.555	939.320	938.390	937.550

Scanned with ACE Scanner

Work of Providing and laying of 300mm dia NPS RCC & 230mm dia SW Sewer line in place of damaged
MS/230mm dia SW Sewer at Lakshman Rao Road, from BVK Iyengar Road to Narasimha Temple, Hurlupete
Chickpete Coming under CLB S/Stn of Area Sec-1 Sub division One.
HARIHARA HOTEL
HURLUPETE ROAD
SHALIMAR HOTEL
MALLIKARJUNA SWAMY TEMPLE RD
BVK IYENGAR ROAD
23RD_CROSS
CHICKPETE
SUNDAR BANQUET HALL
OTHER ROAD
A_M_LANE
GC JAIN BHAVAN
BANQUET HALL
6TH_CROSS
NMC LANE
HOTEL PRABHAT
BALLAPUR CORP. MARKET
CHINTALAPALLI VENKATAMUNIAH SHETTY'S CHOULTRY & FREE HOSPITAL
Proposed 230mm dia SW Sewer line
ST_CROSS
OTHER ROAD
N

Scanned with ACE Scanner